KNOW ALL MEN BY THESE PRESENT:
That the undersigned are the only persons having any record title interest in the lands subdivided and shown hereon exclusive of streets already dedicated, and do hereby consent to the preparation and recordation of this map entitled "Map of Gallinas Village Unit Four," Marin County Calif.," composed of One(1) sheet and do hereby offer for dedication for public streets or highways, Vendola Drive, La Pasada, Galerita Way, and Adrian Way as shown and delineated hereon not heretofore dedicated.
The subscribers to this statement are all who are necessary to pass clear title to the lands shown hereon exclusive of streets.

J.D. O'CONNOR CONSTRUCTION CO, INC.

By J.D. O'Connor — By Grace E. Hindersman
J.D. O'Connor - President — Secretary - Treasure

SAN RAFAEL LAND TITLE COMPANY, A CORPORATION

By J.W. Elliston — By William A Ryan
J.W. Elliston - Secretary Manager — Asst. Secretary

Karl Poledner
Karl Poledner

Serial No 8910
RECORDED AT THE REQUEST OF
MARIN Co. PLANNING DEPT.
JUNE 18 1952
at 55 Minutes Past 4 O'Clock
P M, in Vol. 7 of MAPS
Page 62
RECORDS, MARIN COUNTY, CALIF.
N.T. GIACOMINI
Recorder
V. Melani
Deputy Recorder
Fee for Recording 5.00

I, GEO. S. JONES, County Clerk of the County of Marin, State of California, and ex-officio clerk of the Board of Supervisors thereof, do hereby certify that a good and sufficient bond approved by and in the amount fixed by said Board of Supervisors has been filed with said Board, and that said bond, by its term is term is made to inure to the benefit of said County of Marin, and is conditioned for the payment of all taxes which may at the time of filing of this map, be a lien against tract or subdivision of land shown on this map, or any part thereof not yet payable.
And do hereby, certify that this map is duly made, endorsed, and acknowledged as required by law, and accompanied by a certificate of the County Surveyor of the County of Marin, State of California, approving this map.
Witness my hand and seal this 16 day of June 1952

Signed _____
County Clerk and ex-officio Clerk of the Board of Supervisors
Marin County, California

I, L.A. DELISLE, County Auditor of the County of Marin, State of California, do hereby, certify that there are no liens for unpaid taxes, State, County Municipal, or others, except taxes not yet payable against the tract or subdivision of land shown hereon or any part thereof.
Signed this 17th day of June 1952

Signed _____ By _____
County Auditor, County of Marin, State of California

APPROVED:
County Planning Commission of the County of Marin, State of California
Signed this 18 day of June 1952

Signed _____
Chairman

The Board of Supervisors of the County of Marin, State of California at a Regular meeting held on the 16 day of June 1952, examined the map shown hereon, together with accompanying reports thereon of the County Surveyor and Auditor of said County, and the said Boad of Supervisors by Resolution No 7990 duly passed at the aforesaid meeting, approves this map and accepts the offer of dedication as public streets or highways as shown hereon, Vendola Drive, La Pasada, Galerita Way, and Adrian Way. not heretofore dedicated.
IN WITNESS WHEREOF, the said board of Supervisors has caused this endorsement to be made and executed by its chairman and the County Clerk and its seal to be hereto affixed

Signed J.F. Bagshaw
Chairman Board of Supervisors, County of Marin, State of California

Attest _____
County Clerk and ex-officio Clerk of the Board of Supervisors
County of Marin, State of California

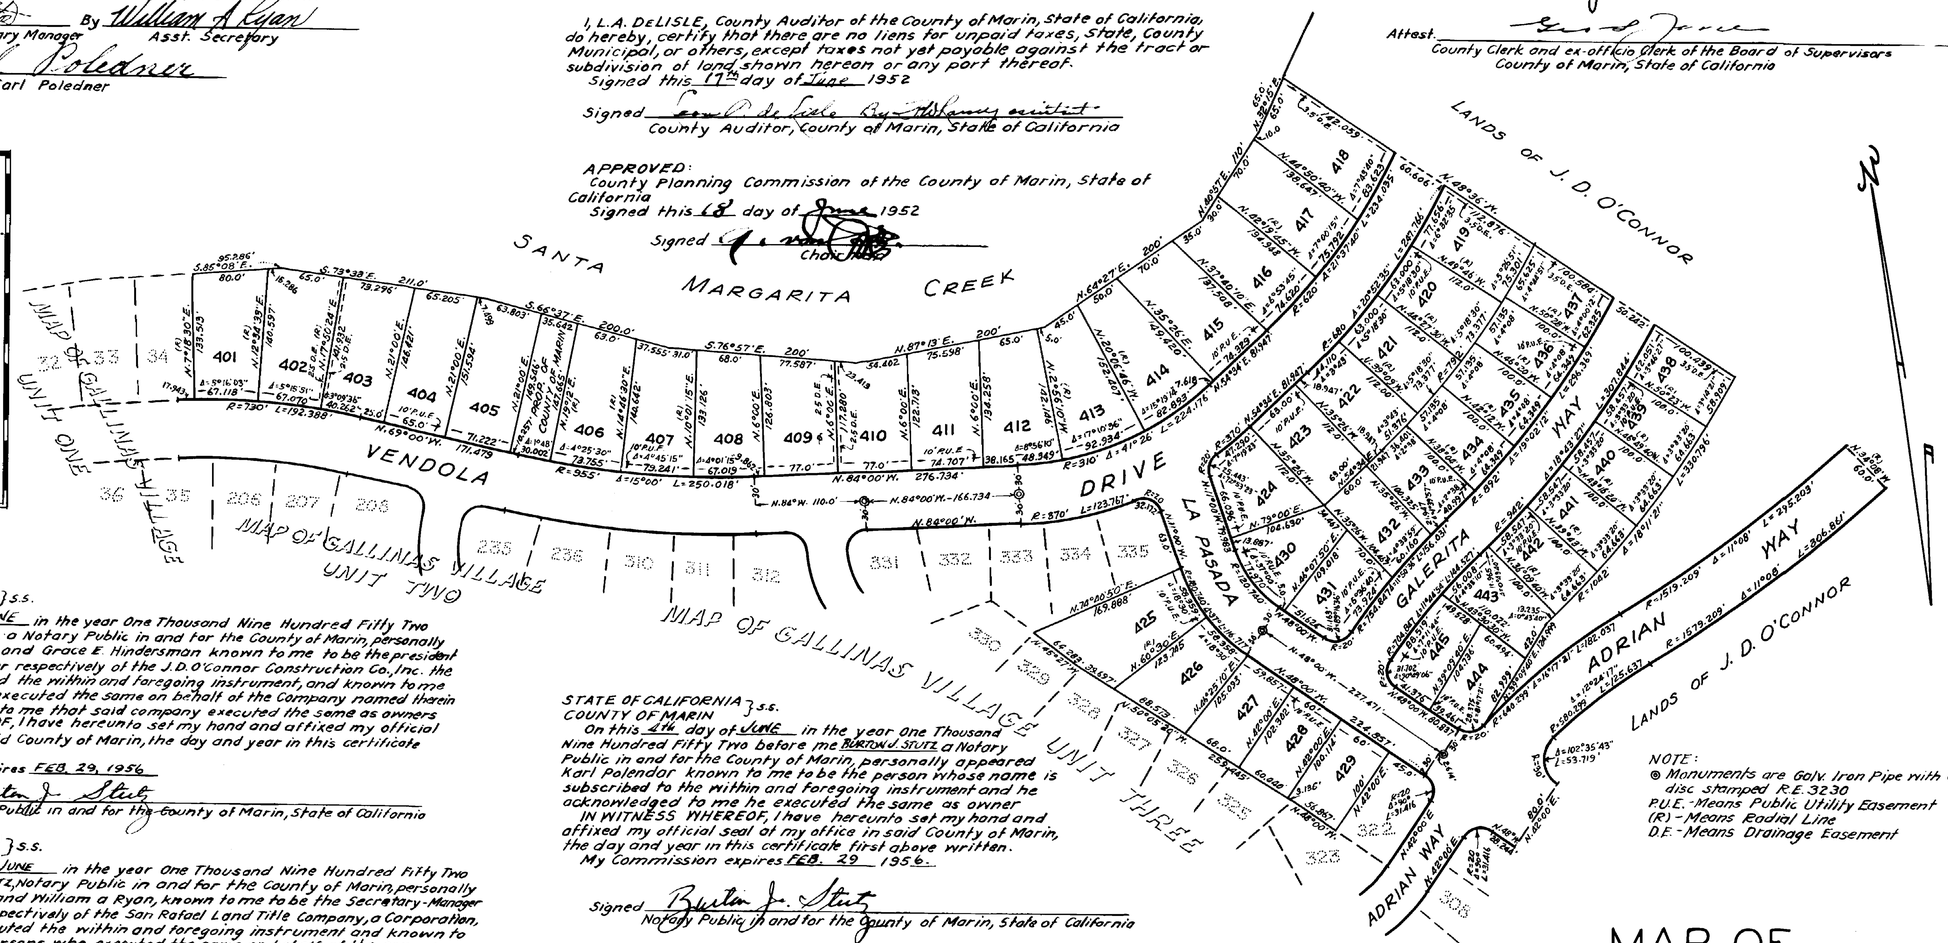

STATE OF CALIFORNIA } S.S.
COUNTY OF MARIN
On this 4th day of JUNE in the year One Thousand Nine Hundred Fifty Two before me BURTON J. STUTZ a Notary Public in and for the County of Marin, personally appeared J.D. O'Connor and Grace E. Hindersman known to me to be the president and Secretary-Treasurer respectively of the J.D. O'Connor Construction Co., Inc. the company that executed the within and foregoing instrument, and known to me to be the persons who executed the same on behalf of the Company named therein and they acknowledged to me that said company executed the same as owners
IN WITNESS WHEREOF, I have hereunto set my hand and affixed my official seal at my office in said County of Marin, the day and year in this certificate first above written
My Commission Expires FEB. 29, 1956

Signed Burton J. Stutz
Notary Public in and for the County of Marin, State of California

STATE OF CALIFORNIA } S.S.
COUNTY OF MARIN
On this 4th day of JUNE in the year One Thousand Nine Hundred Fifty Two before me BURTON J. STUTZ, Notary Public in and for the County of Marin, personally appeared J.W. Elliston and William a Ryan, known to me to be the Secretary-Manager and Asst. Secretary respectivaly of the San Rafael Land Title Company, a Corporation, the company that executed the within and foregoing instrument and known to me to me to be the persons who executed the same on behalf of the company named therein, and they acknowledged to me that said company executed the same as owners.
IN WITNESS WHEREOF, I have hereunto set my hand and affixed my official seal at my office in said County of Marin the day and year in this certificate first above written
My Commission expires FEB. 29th 1956

Signed Burton J. Stutz
Notary Public in and for the County of Marin, State of California

I, J.C. OGLESBY, County Surveyor of the County of Marin, State of California, Certify that I have examined this map, that the subdivision as shown hereon is substantially the same as it appeared on the Tentative Map and approved alterations thereof that all provisions of the Act of the State of California, known as the "Subdivision Map Act" and any local ordinance applicable at the time of approval of the Tentative Map have been complied with, and I am satisfied that said map is technically correct.
Signed this 5 day of June 1952

Signed J.C. Oglesby
J.C. Oglesby, County Surveyor, County of Marin, California

STATE OF CALIFORNIA } S.S.
COUNTY OF MARIN
On this 4th day of JUNE in the year One Thousand Nine Hundred Fifty Two before me BURTON J. STUTZ a Notary Public in and for the County of Marin, personally appeared Karl Polendor known to me to be the person whose name is subscribed to the within and foregoing instrument and he acknowledged to me he executed the same as owner
IN WITNESS WHEREOF, I have hereunto set my hand and affixed my official seal at my office in said County of Marin, the day and year in this certificate first above written.
My Commission expires FEB. 29 1956.

Signed Burton J. Stutz
Notary Public in and for the County of Marin, State of California

I, J.C. OGLESBY, certify that I am a Registered Civil Engineer under the law of the of the State of California, that the surveying and checking of the map shown hereon was done by me or under my direction between the months of March 1952 and June 1952, that the survey is true and complete as shown, that the monuments are of character and occupy the positions shown on this map, and that a survey of the property shown hereon can be retraced from said monuments.
Dated this 5 day of June 1952

Signed J.C. Oglesby
J.C. Oglesby Registered Civil Engineer No 3230

RECORDED AT REQUEST OF
Marin County Planning Comm
JUN 18 1952
N.T. GIACOMINI
COUNTY RECORDER
FEE $5.00

NOTE:
◉ Monuments are Galv. Iron Pipe with Copper disc stamped R.E. 3230
P.U.E. - Means Public Utility Easement
(R) - Means Radial Line
D.E. - Means Drainage Easement

MAP OF GALLINAS VILLAGE UNIT FOUR

MARIN COUNTY, CALIF.

J C OGLESBY REG'D. CIVIL ENG'R.

MAY 1952 SCALE 1"= 100'

J.C. Oglesby